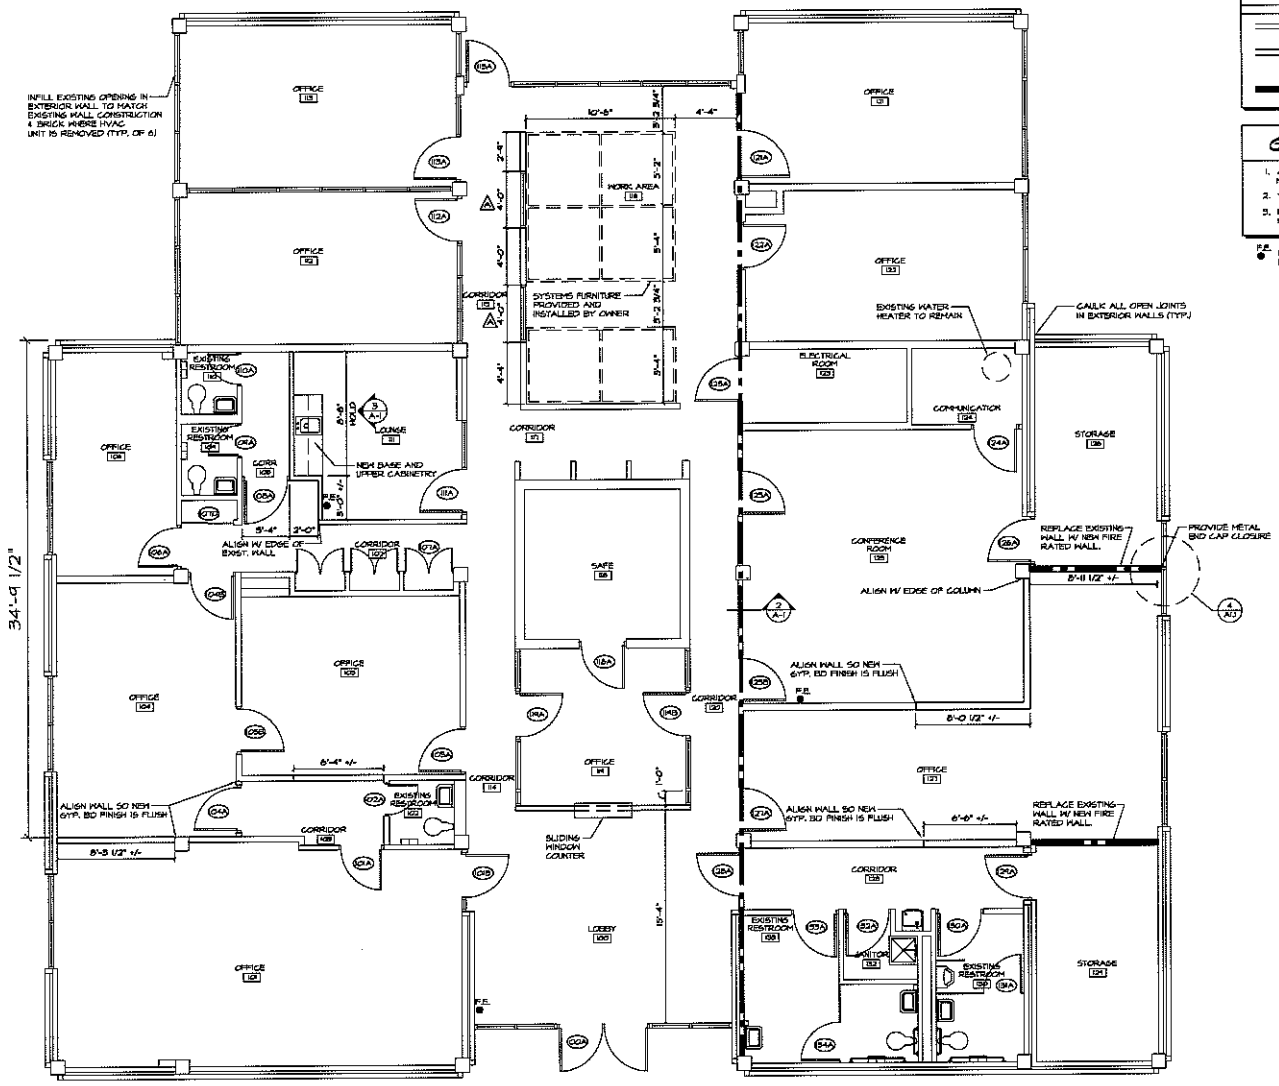

FLOOR PLAN (1)

SCALE: 1/4" = 1'-0"

BUILDING NORTH

MAGNETIC NORTH

WALL LEGEND

- EXISTING WALLS TO REMAIN.
- 3 5/8" MTL. STUDS AT 16" O.C. W/ 1/2" GYP. ON EACH SIDE. STOP GYP. BD. 6" ABOVE C.L.G. EXTEND MTL. STUDS UP TO DECK. ABOVE EVERY 4'-0" O.C.
- (1) HR. RATED WALL BUILT IN ACCORDANCE W/ UL. DESIGN NO. U465.

GENERAL NOTES

1. ALL DIMENSIONS ARE TO FACE OF CONC. BLOCK OR FACE OF STUD, UNLESS OTHERWISE NOTED.
2. VERIFY ALL DIMENSIONS IN FIELD AND COORDINATE WITH EXTENT OF DEMOLITION WORK.
3. PROVIDE 1/2" METAL FURRING @ 16" O.C. W/ 1/2"GYP. BD. OVER ALL INTERIOR EXPOSED MASONRY WALLS.

F.E. NEW BRACKET MOUNTED FOR ABC FIRE EXTINGUISHER. FINAL LOCATION AND QUANTITIES PER LOCAL AUTHORITY.

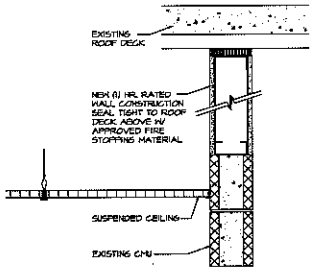

WALL DETAIL (2)

SCALE: 1/4" = 1'-0"

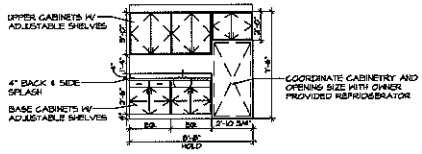

KITCHEN MILLWORK ELEV. (3)

SCALE: 1/4" = 1'-0"

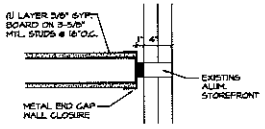

WINDOW AND WALL DETAIL (4)

SCALE: 1/4" = 1'-0"

Michael Brady Inc.
Architecture Interiors Engineering Landscape Architecture
AA26002528 IB26000605 LC26000672 25914
100 Colonial Center Pkwy, Ste. 203
Lake Mary, FL 32746
www.michaelbradyinc.com
Phone: (407) 585-2290
Fax: (407) 585-2288
mbrady@mbinc.com

THE DESIGN PROFESSIONAL DENIES ANY AND ALL RESPONSIBILITY AND LIABILITY FOR PROBLEMS WHICH ARISE FROM FAILURE TO FOLLOW THE PLANS, SPECIFICATIONS, CODES AND THE GENERAL INSTRUCTIONS OF THIS OR PROCEEDING WHICH ARISE FROM A OTHERS FAILURE TO OBTAIN AND/OR FOLLOW THE DESIGN PROFESSIONAL'S GUIDANCE WITH RESPECT TO ANY EARLIER, CHANGED, MODIFICATIONS, ALTERATIONS OR COMPLETIONS MADE AND ALLEGED.

COPYRIGHT © MICHAEL BRADY INC. 2006

STORM REPAIR/ RESTORATION OF:
DAYTONA BEACH
HOUSING AUTHORITY HUD # 7-8
118 CEDAR ST.
DAYTONA BEACH FL. 32114

THIS DRAWING HAS BEEN ISSUED:
- ☐ FOR REVIEW ONLY
- ☐ FOR PERMITTING ONLY
- ☐ SCHEMATIC DESIGN
- ☐ DESIGN DEVELOPMENT
- ■ CONSTRUCTION DOCUMENTS

Drawing Title: FLOOR PLAN

Date: 03/01/2006
Designed By: SDM
Drawn By: AAD
Reviewed By: SDM
Comm. No. 05777
Revisions:

Sheet: 4 of 20
Sheet No. A1.1

SCOTT D. MALENOCK
AR92518 IB4060