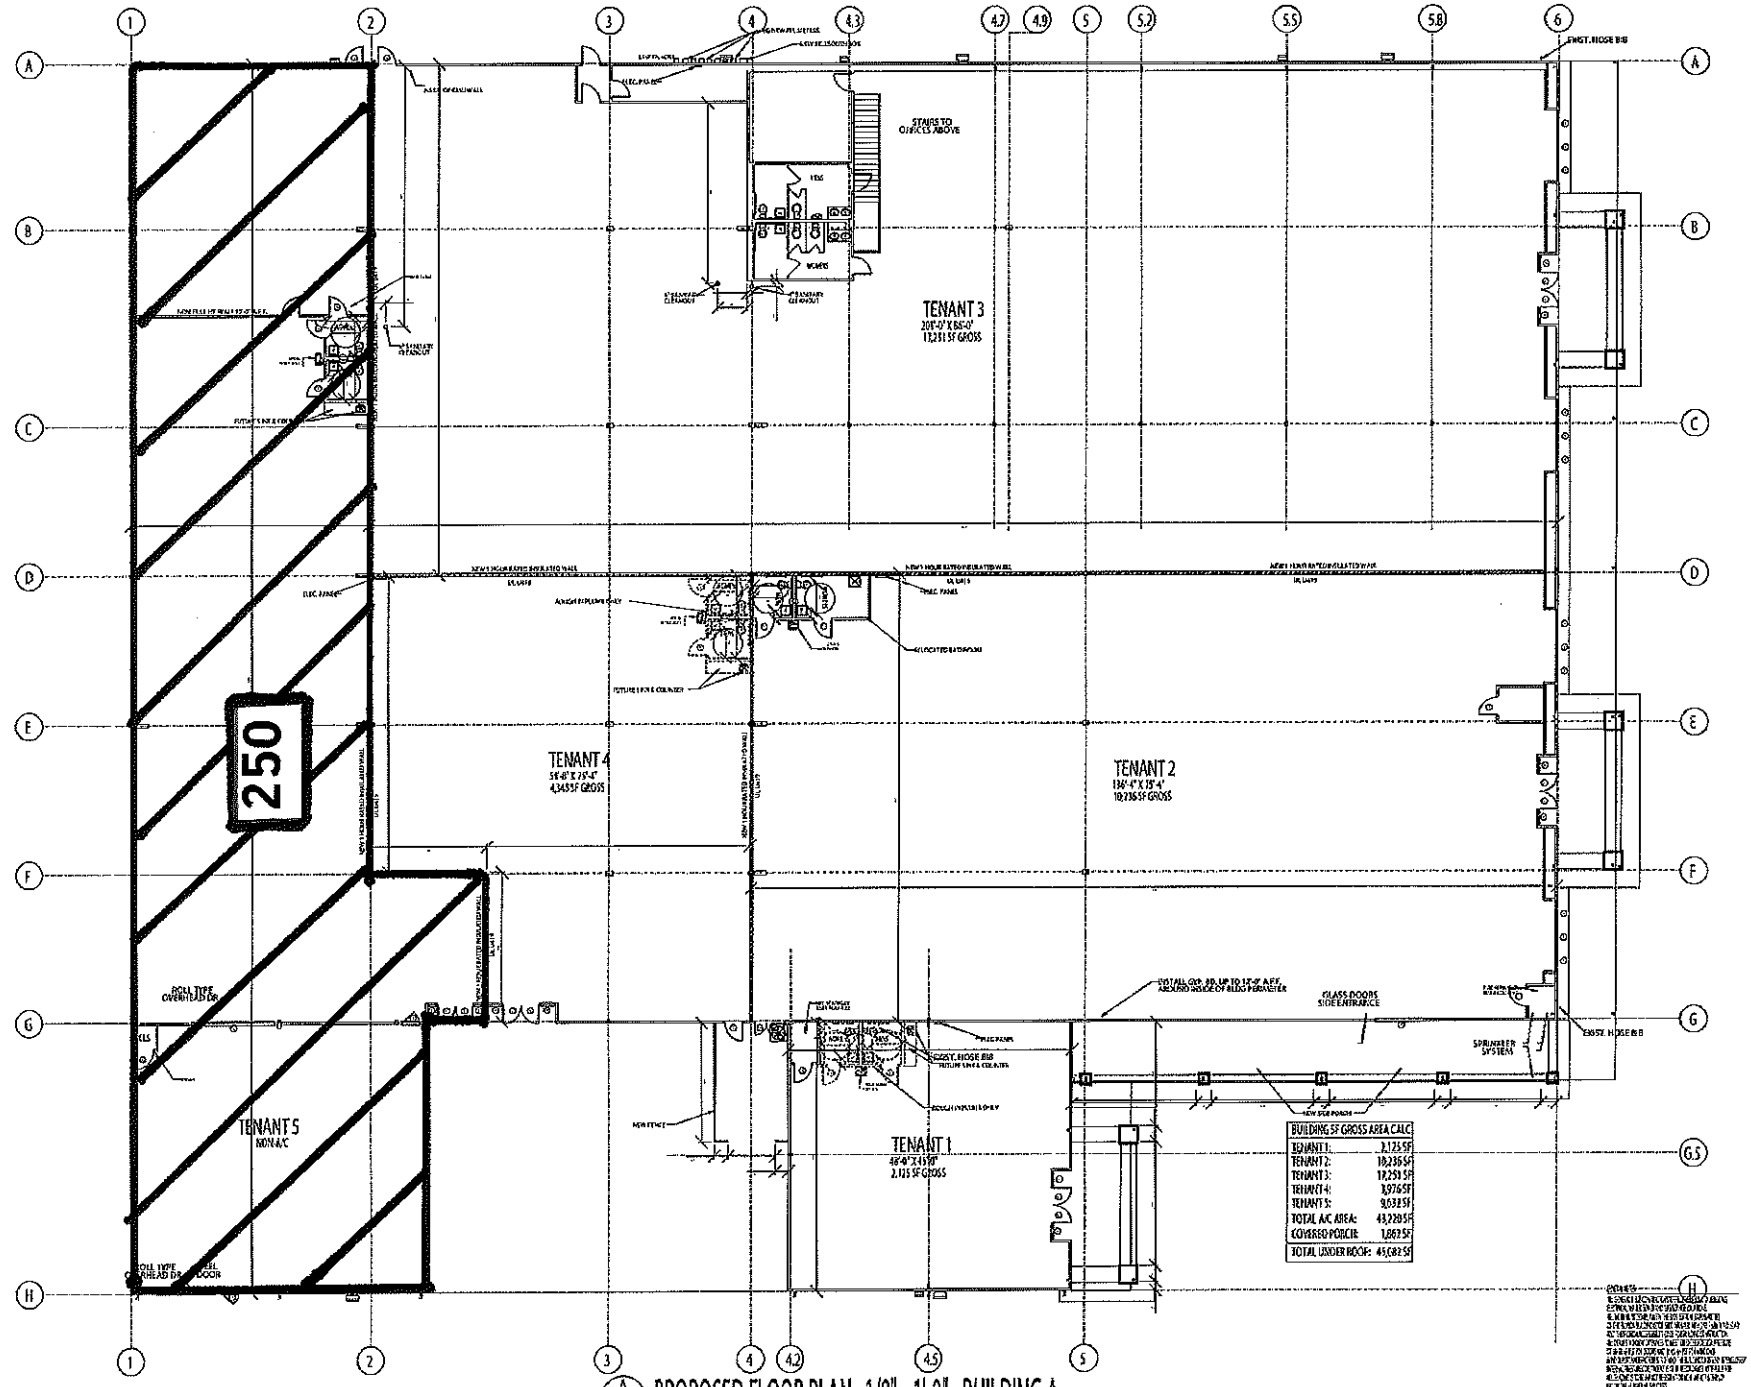

A/A2 PROPOSED FLOOR PLAN: 1/8" =1'-0" - BUILDING A

INTERIOR PACKAGE - BUILDING A

SCOTTY'S BUILDING OF ORMOND BEACH/MODIFICATIONS (ORMOND TOWN CENTER)

PROJECT LOCATION: 331 WEST GRANADA BOULEVARD, ORMOND BEACH, FL 32174

BPF DESIGN INCORPORATED

PROPOSED FLOOR PLAN

SHT NO. A2