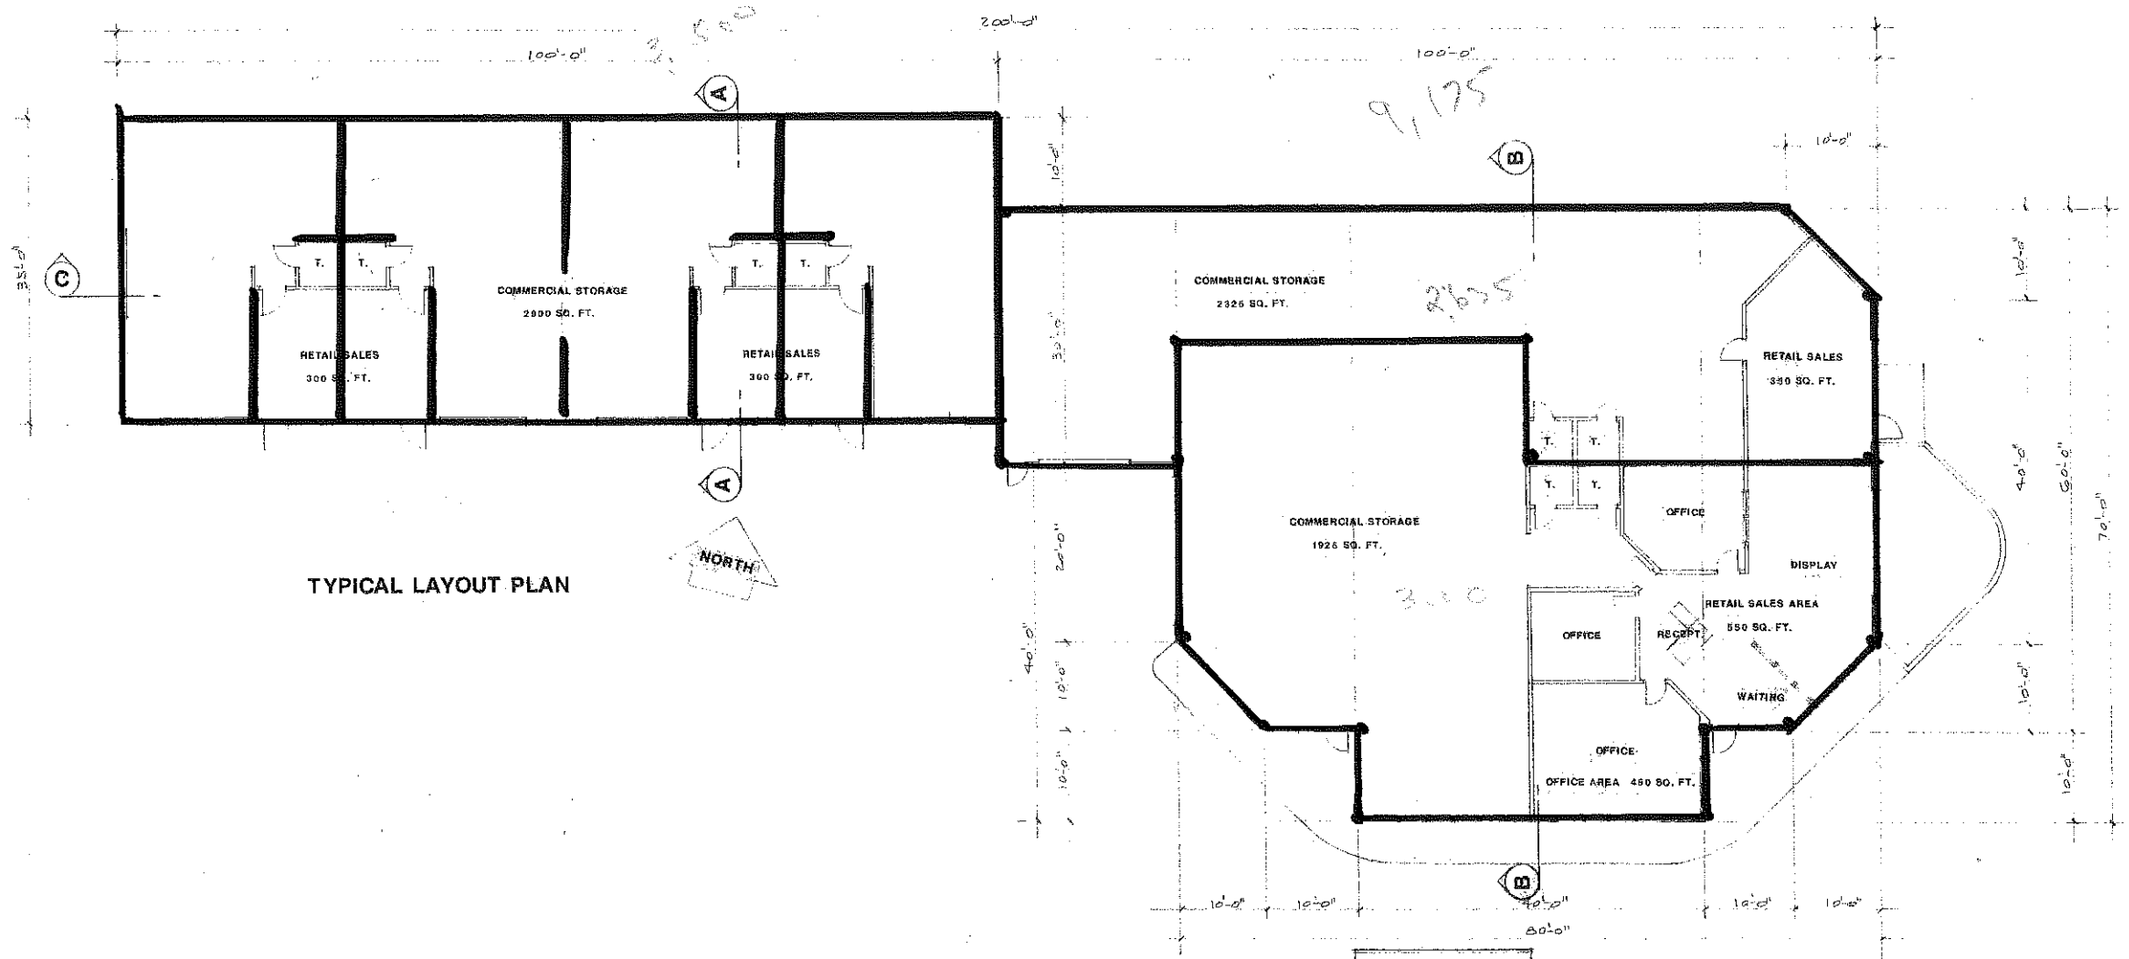

TYPICAL LAYOUT PLAN

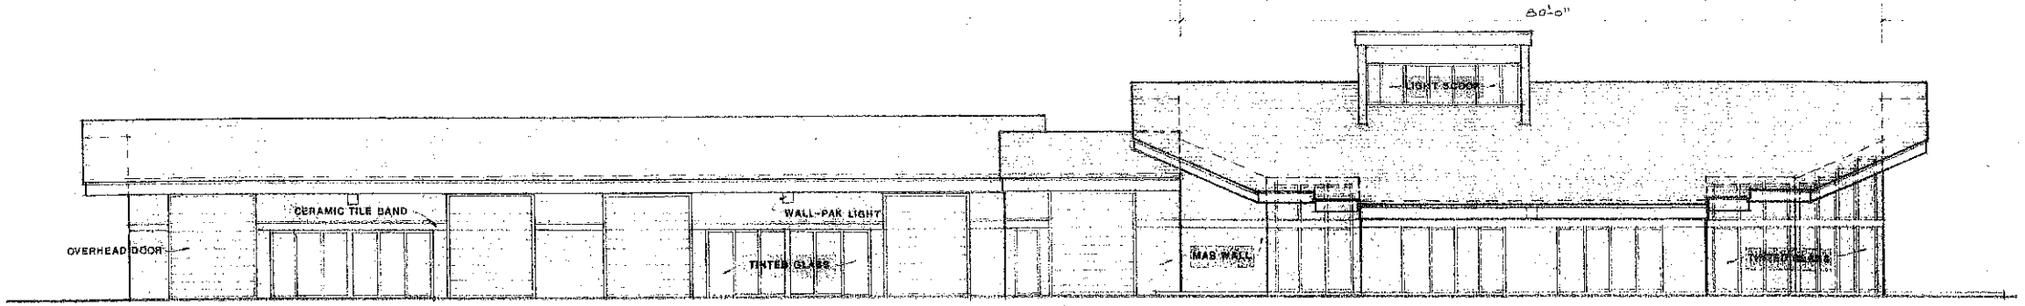
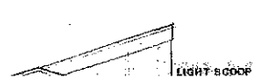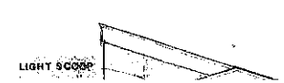
SOUTH ELEVATION