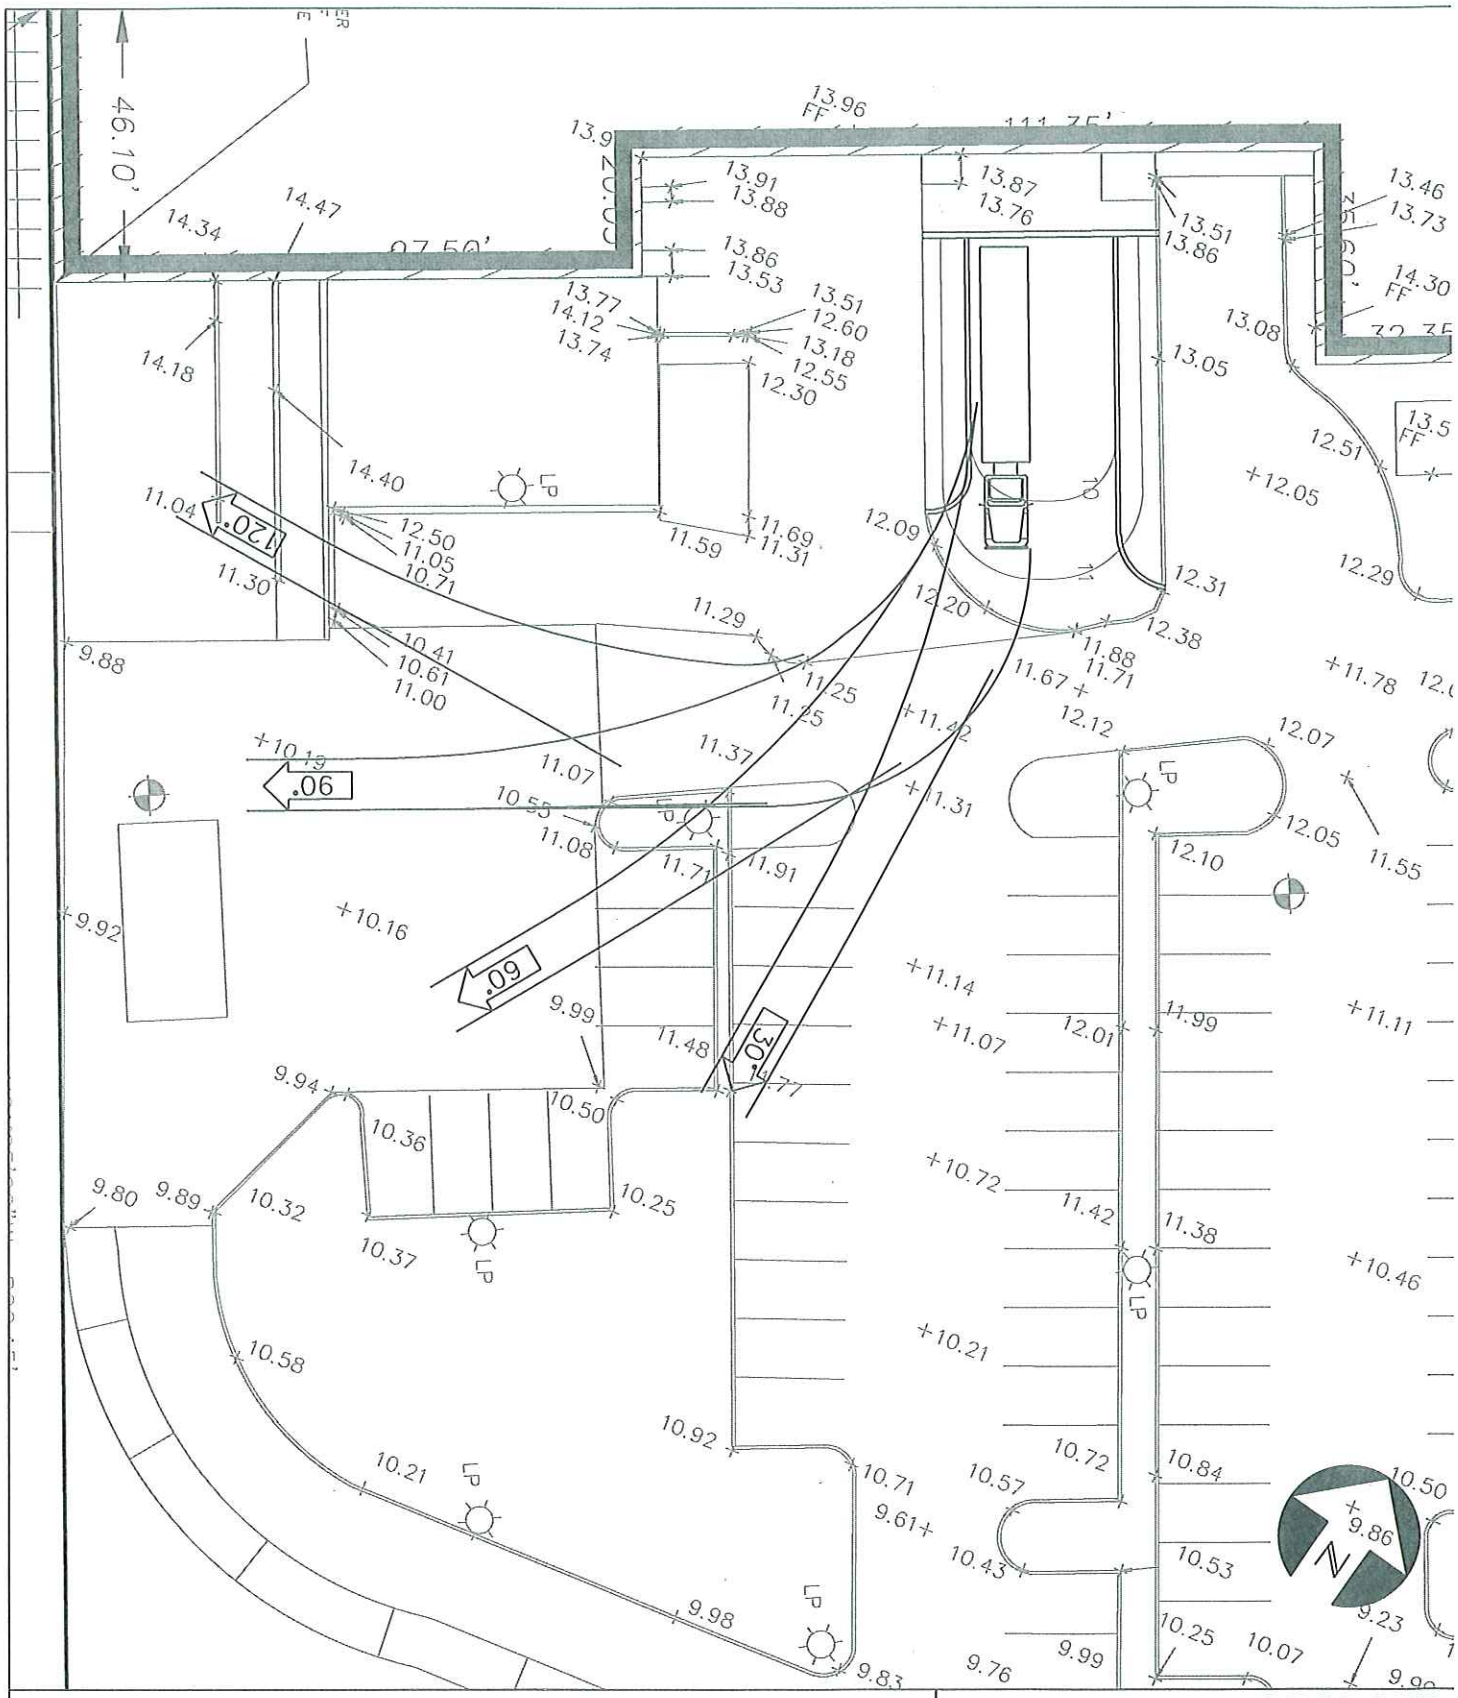

PROPOSED TRUCK WELL SKETCH PLAN

R&R DONNELLY	SCALE: 1"= 30'
FILE: TPG-SKETCH	DATE: 11-10-2010

THE PERFORMANCE GROUP

CIVIL ENGINEERING / PLANNING / DEVELOPMENT