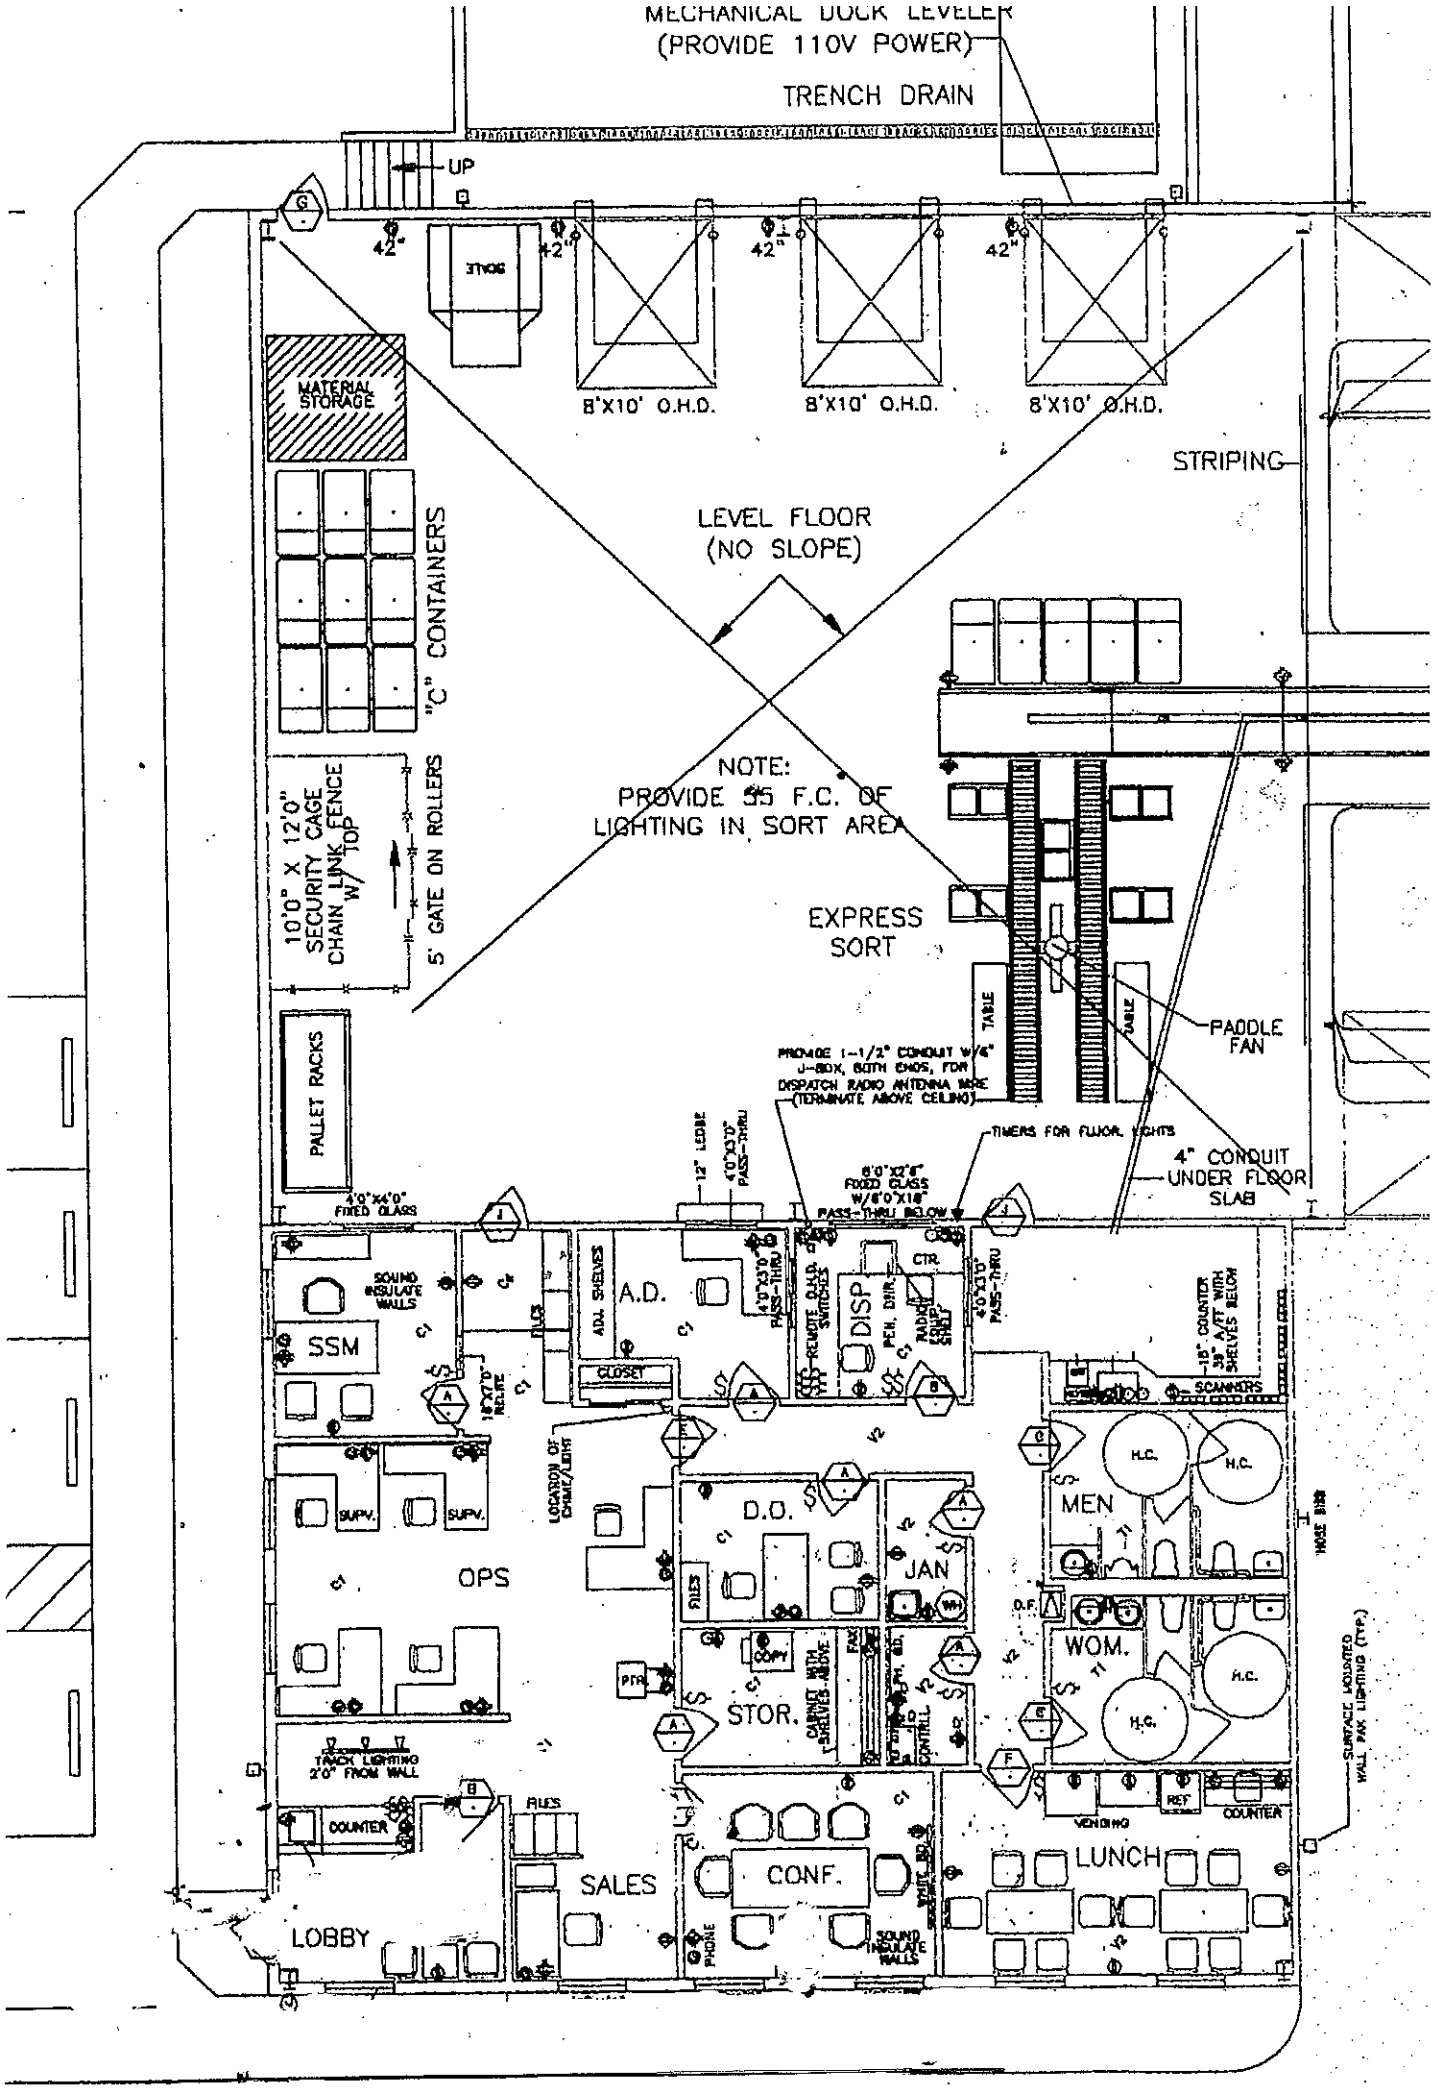
MECHANICAL DOCK LEVELER
(PROVIDE 110V POWER)
TRENCH DRAIN
UP
42"
SCALE
8'X10' O.H.D.
MATERIAL STORAGE
STRIPING
LEVEL FLOOR
(NO SLOPE)
"C" CONTAINERS
10'0" X 12'0" SECURITY CAGE CHAIN LINK FENCE W/ TOP
5' GATE ON ROLLERS
NOTE:
PROVIDE 55 F.C. OF
LIGHTING IN SORT AREA
EXPRESS
SORT
TABLE
PADDLE
FAN
PALLET RACKS
PROVIDE 1-1/2" CONDUIT W/4" J-BOX, BOTH ENDS, FOR DISPATCH RADIO ANTENNA WIRE (TERMINATE ABOVE CEILING)
TIMERS FOR FLUOR. LIGHTS
4" CONDUIT
UNDER FLOOR
SLAB
4'0"X4'0" FIXED GLASS
12" LEDGE
4'0"X3'0" PASS-THRU
6'0"X2'6" FIXED GLASS W/6'0"X18" PASS-THRU BELOW
SOUND INSULATE WALLS
SSM
A.D.
ADJ. SHELVES
CLOSET
FILES
REMOTE D.H.D. SWITCHES
DISP
CTR.
PEN. DIR.
RADIO GROUP SHELF
SCANNERS
18"X18" COUNTER 36" A/FT WITH SHELVES BELOW
H.C.
MEN
WOM.
SUPV.
OPS
LOCATION OF CHIME/LIGHT
D.O.
JAN
D.F.
COPY
STOR.
CABINET WITH SHELVES ABOVE
FAX
CONTROL
PTR.
TRACK LIGHTING 2'0" FROM WALL
COUNTER
SALES
CONF.
PHONE
SOUND INSULATE WALLS
LUNCH
VENDING
REF
LOBBY
HOSE BIB
SURFACE MOUNTED WALL PAK LIGHTING (TYP.)